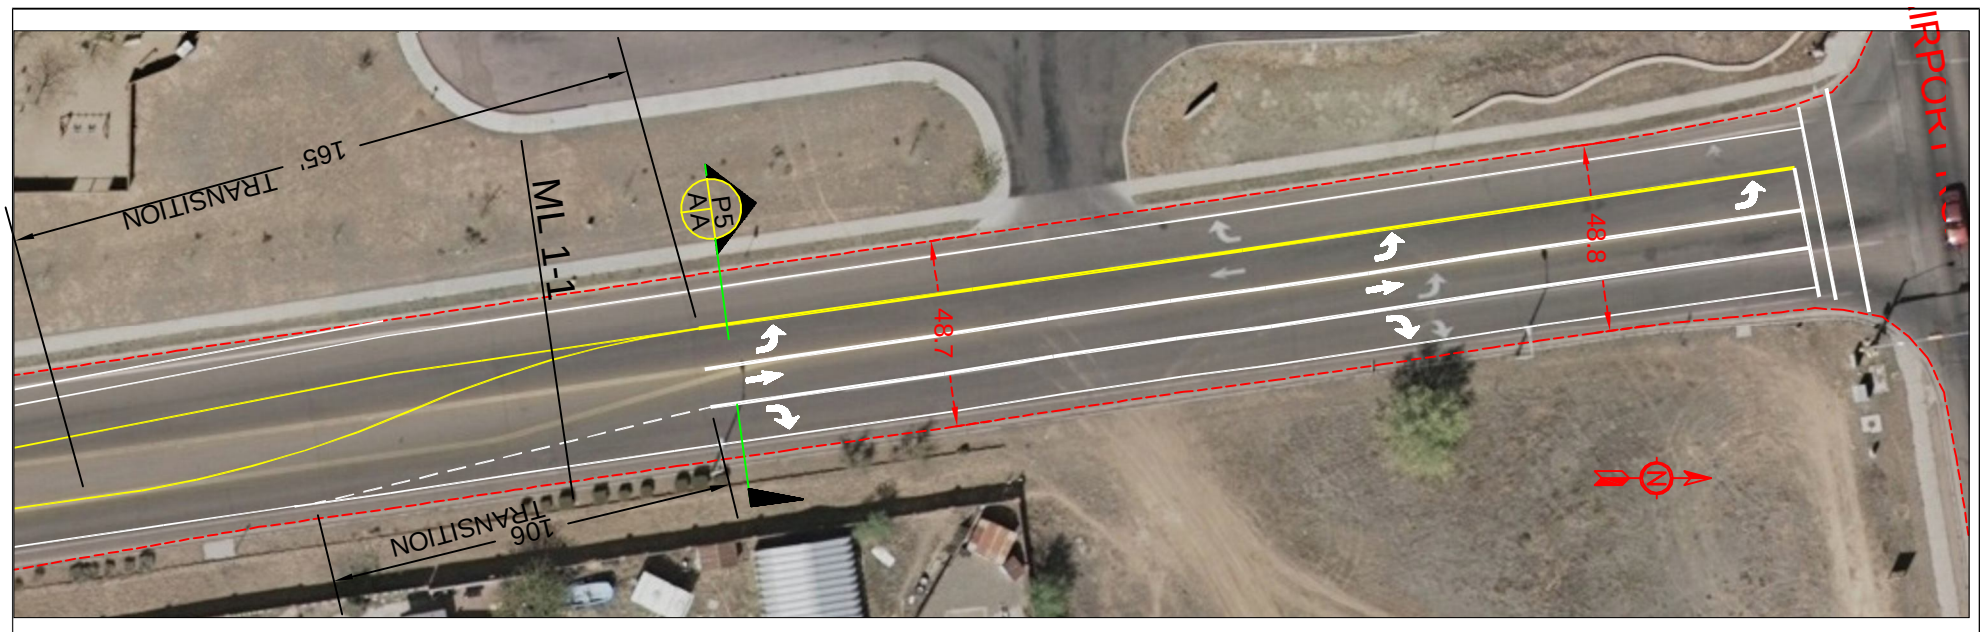

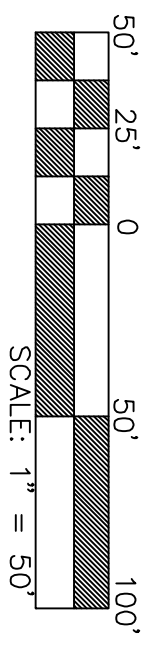

CITY APPROVAL		
DEPT. / DIV.	SIGN-OFF	DATE
PW DIR.		
ENG. DIR.		
A.D.A. COORD.		

SHEET NO.

P -1

CITY OF SANTA FE

PUBLIC WORKS DEPARTMENT
TRAFFIC ENGINEERING DIVISION

PROJECT:
2015 PAVEMENT REHAB
PAVEMENT MARKING PLANS

TITLE:
PASEO DEL SOL - FROM AIRPORT RD
TO CAPITAL HIGH ENTRANCE

FILENAME:

Date	Remarks	By
	Revisions	

Designed By:	RJD
Drawn By:	RJD
Checked By:	

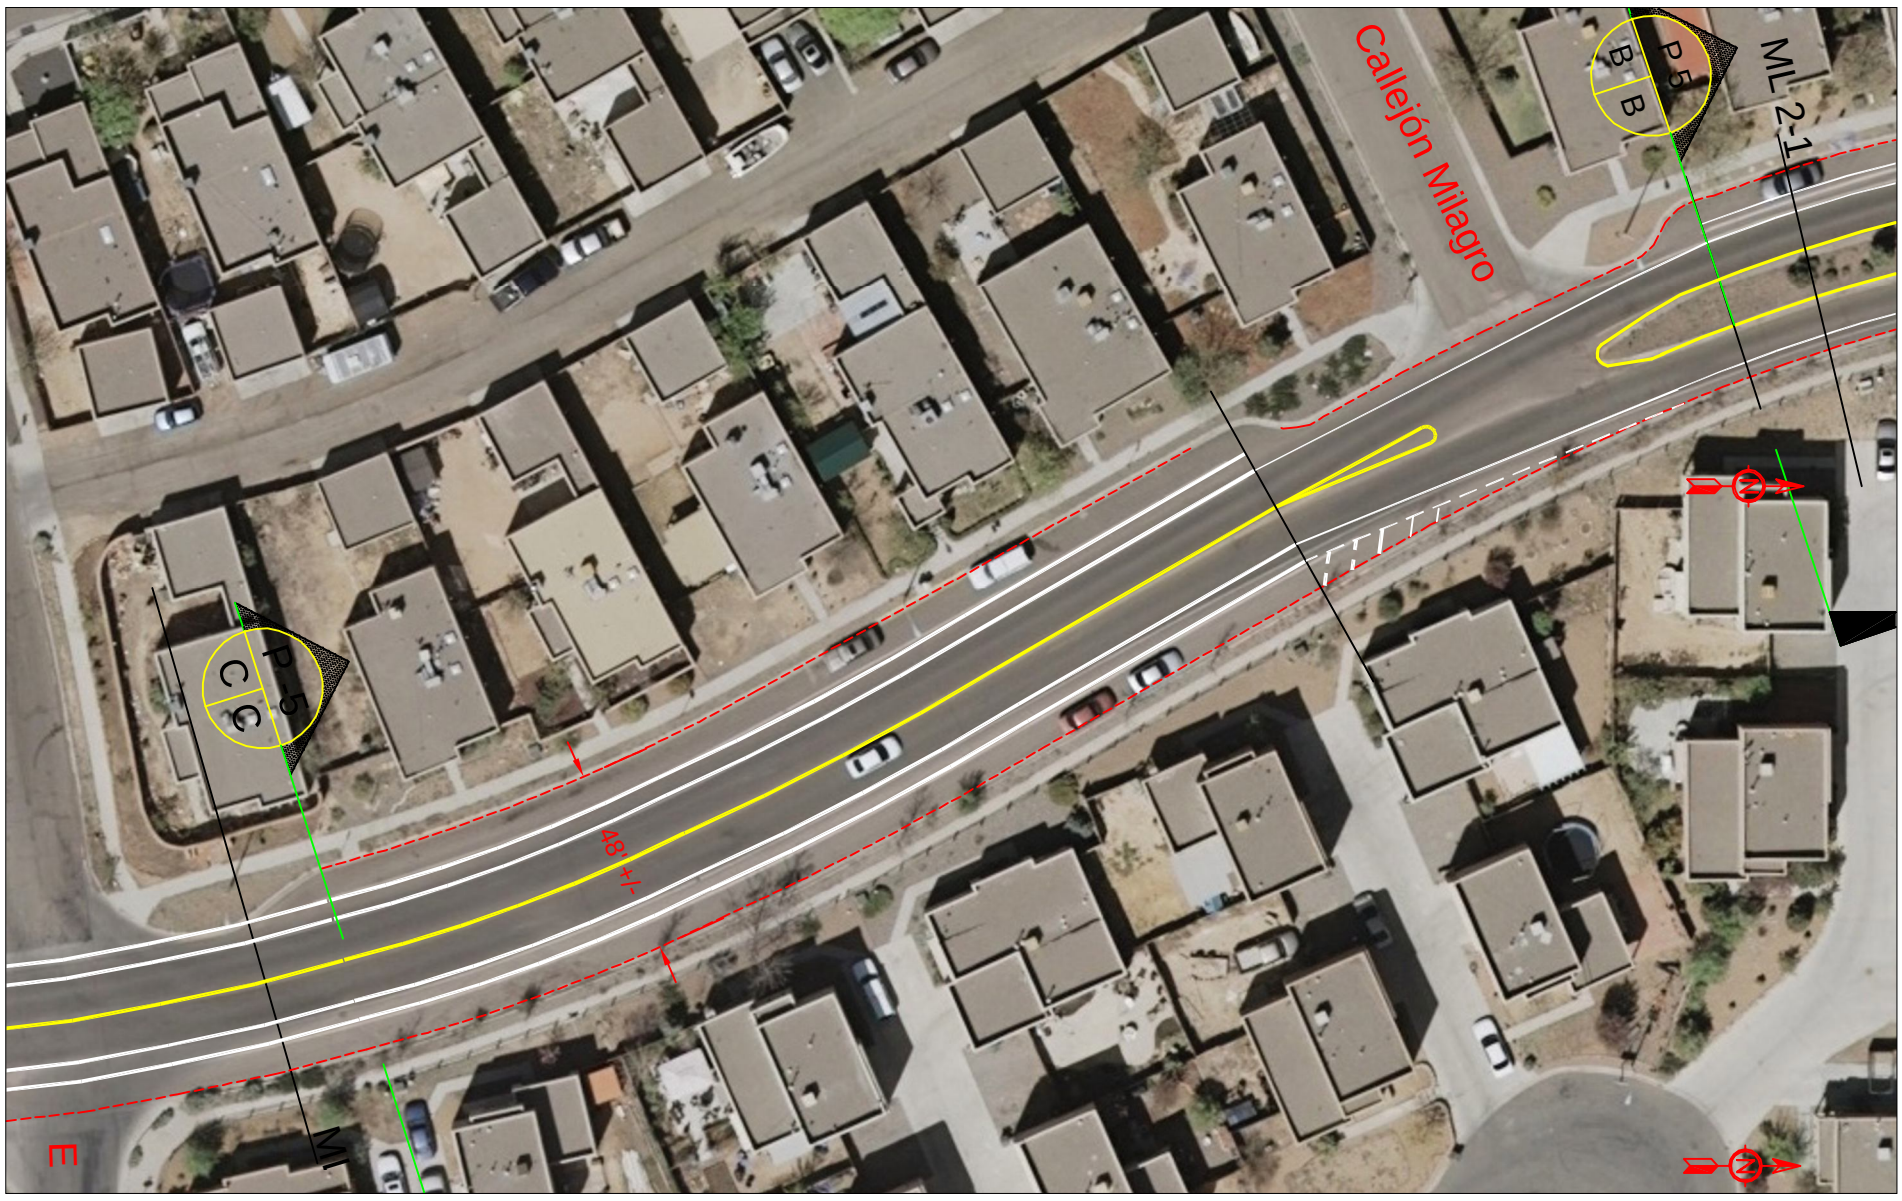

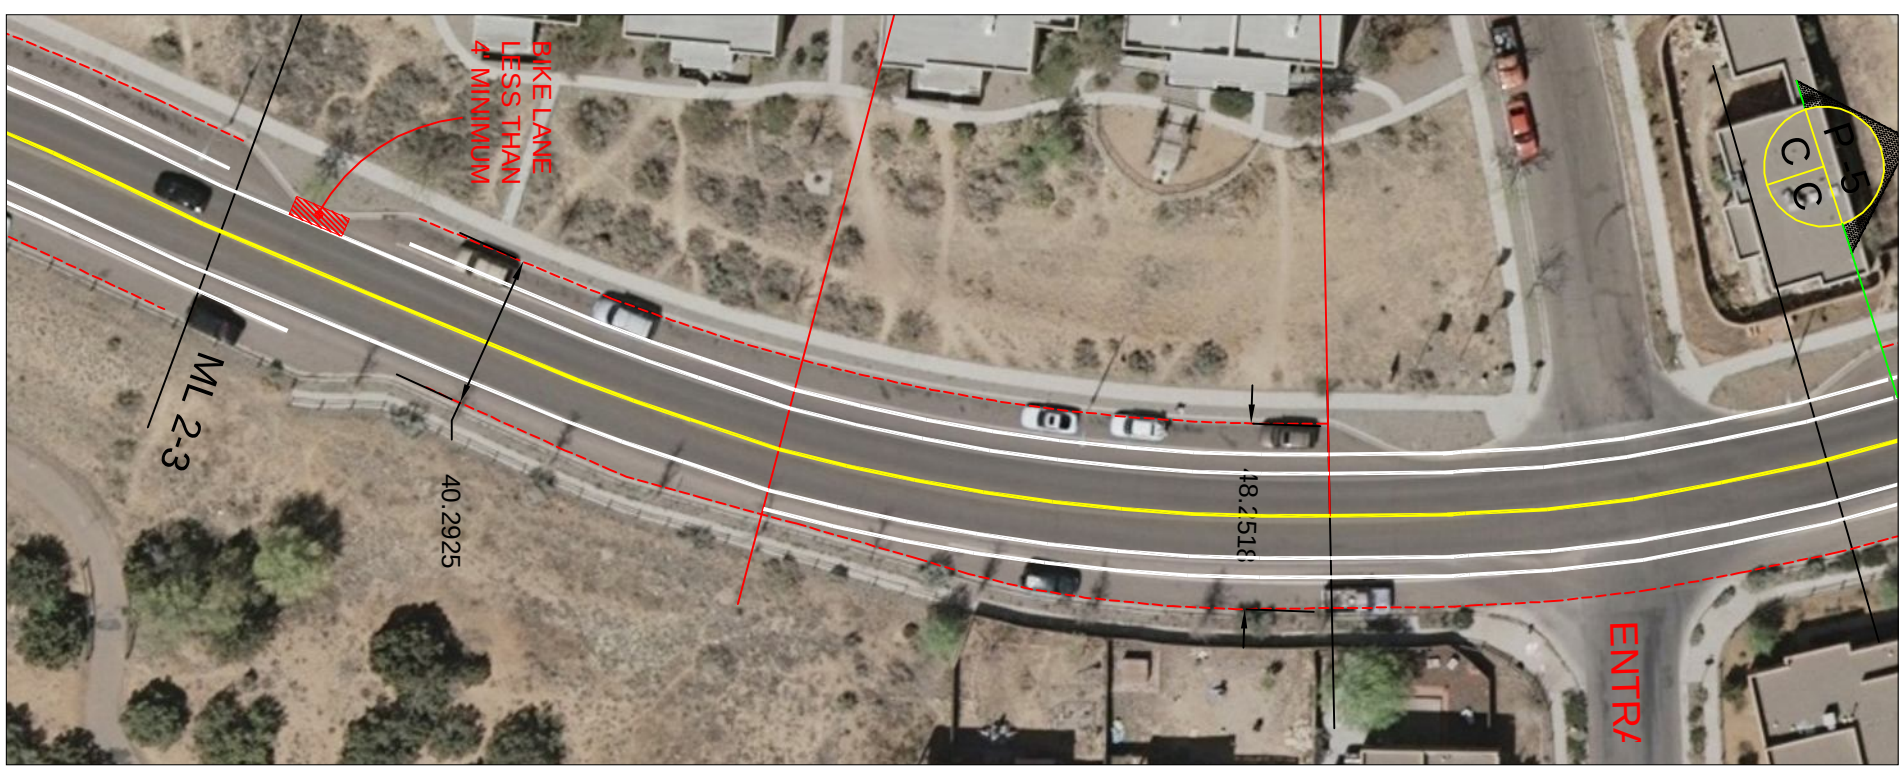

CITY APPROVAL		
DEPT. / DIV.	SIGN-OFF	DATE
PW DIR.		
ENG. DIR.		
A.D.A. COORD.		

SHEET NO.

P - 2

CITY OF SANTA FE

PUBLIC WORKS DEPARTMENT
TRAFFIC ENGINEERING DIVISION

PROJECT:
2015 PAVEMENT REHAB
PAVEMENT MARKING PLANS

TITLE:
PASEO DEL SOL - FROM AIRPORT RD
TO CAPITAL HIGH ENTRANCE

FILENAME:

Date	Remarks	By
	Revisions	

Designed By:	RJD
Drawn By:	RJD
Checked By:	

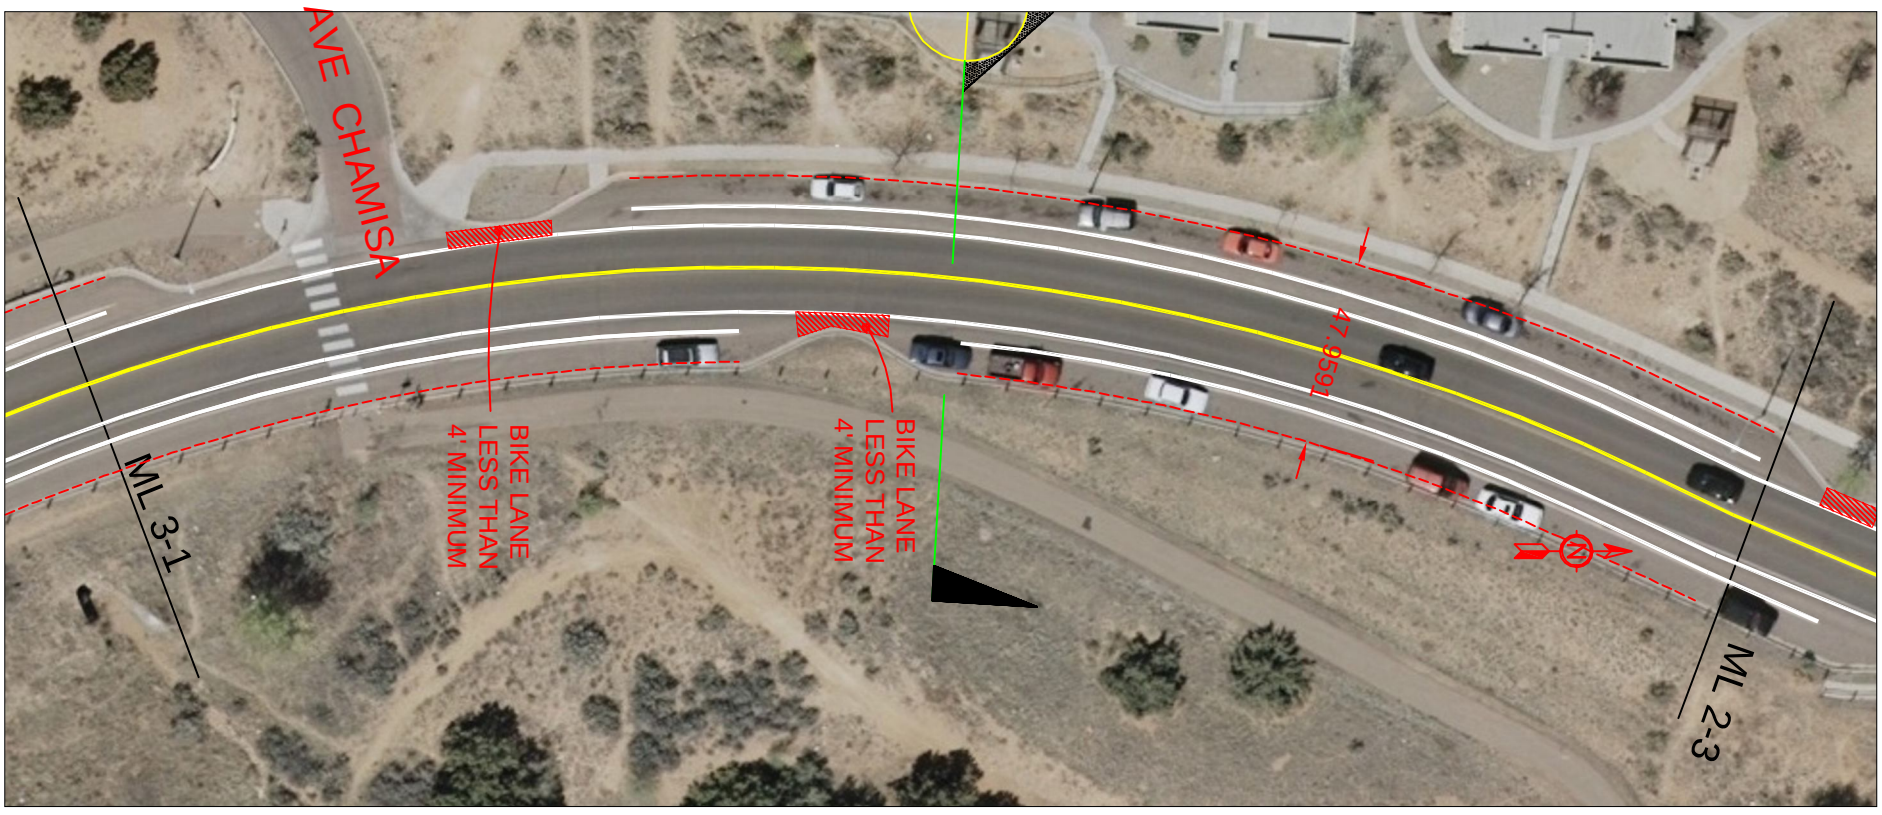

P - 3	SHEET NO.

CITY APPROVAL		
DEPT. / DIV.	SIGN-OFF	DATE
PW DIR.		
ENG. DIR.		
A.D.A. COORD.		

CITY OF SANTA FE

PUBLIC WORKS DEPARTMENT
TRAFFIC ENGINEERING DIVISION

PROJECT:
2015 PAVEMENT REHAB
PAVEMENT MARKING PLANS

TITLE:
PASEO DEL SOL - FROM AIRPORT RD
TO CAPITAL HIGH ENTRANCE

FILENAME:

Date	Remarks	By
	Revisions	

Designed By:	RJD
Drawn By:	RJD
Checked By:	

CITY APPROVAL		
DEPT. / DIV.	SIGN-OFF	DATE
PW DIR.		
ENG. DIR.		
A.D.A. COORD.		

SHEET NO. P - 4

CITY OF SANTA FE

PUBLIC WORKS DEPARTMENT
TRAFFIC ENGINEERING DIVISION

PROJECT:
2015 PAVEMENT REHAB
PAVEMENT MARKING PLANS

TITLE:
PASEO DEL SOL - FROM AIRPORT RD TO CAPITAL HIGH ENTRANCE

FILENAME:

Date	Remarks	By
Revisions		

Designed By:	RJD
Drawn By:	RJD
Checked By:	

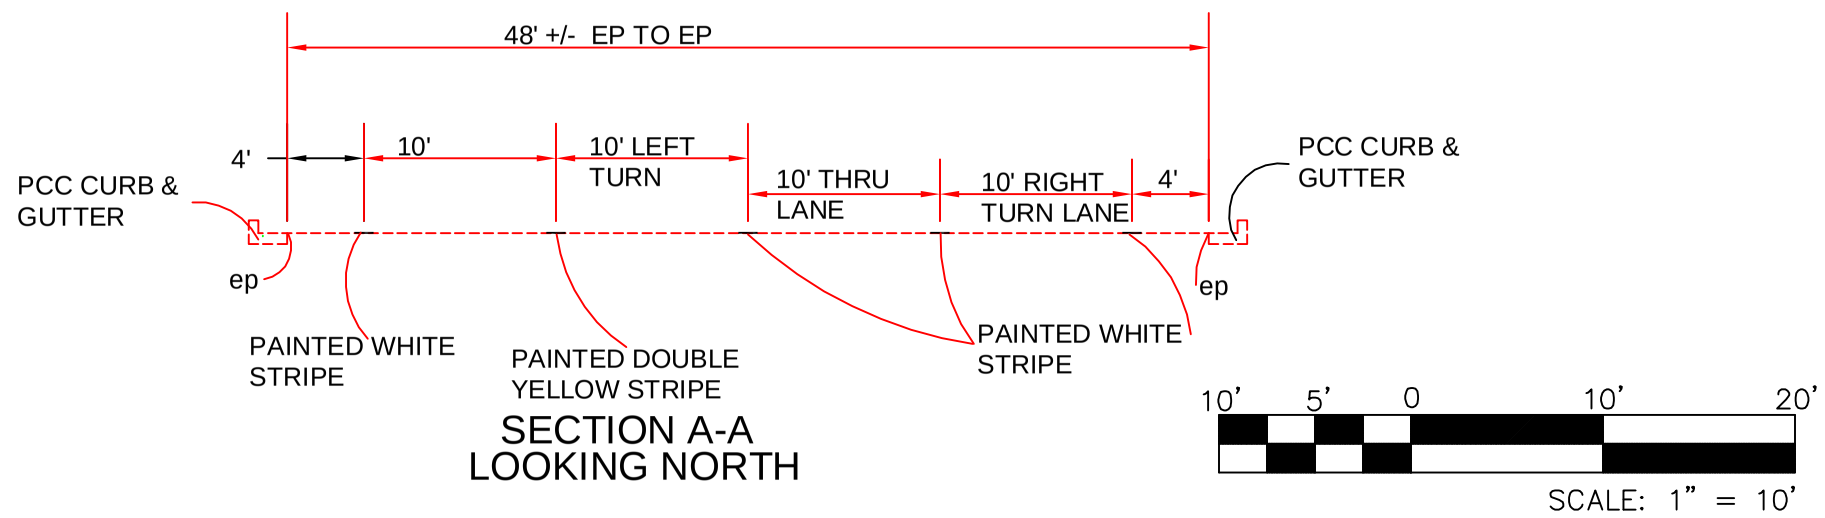

SECTION A-A
LOOKING NORTH

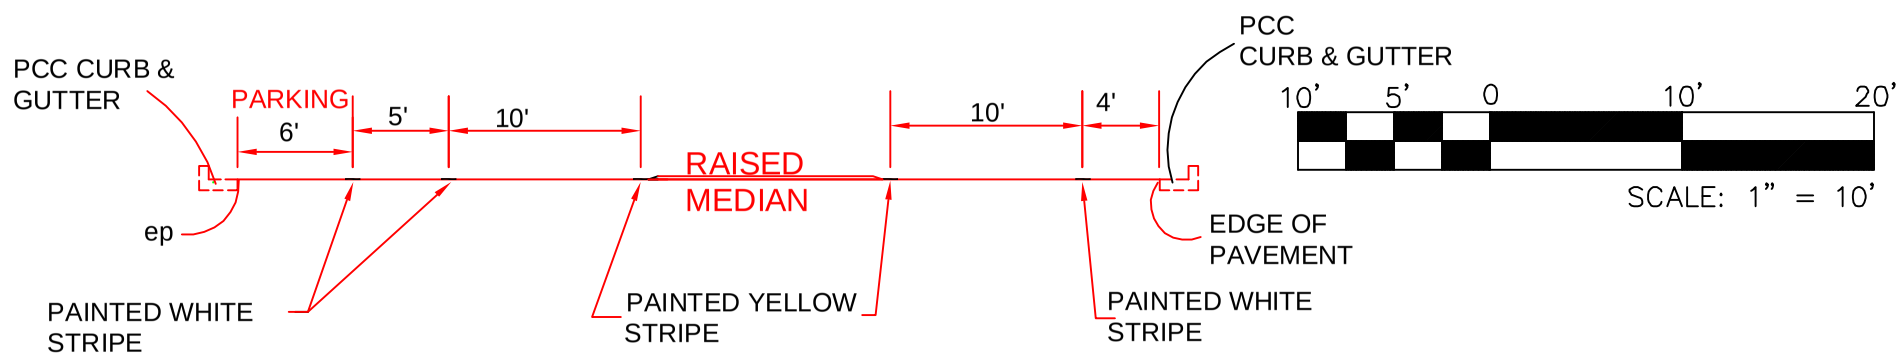

SECTION B-B
LOOKING NORTH

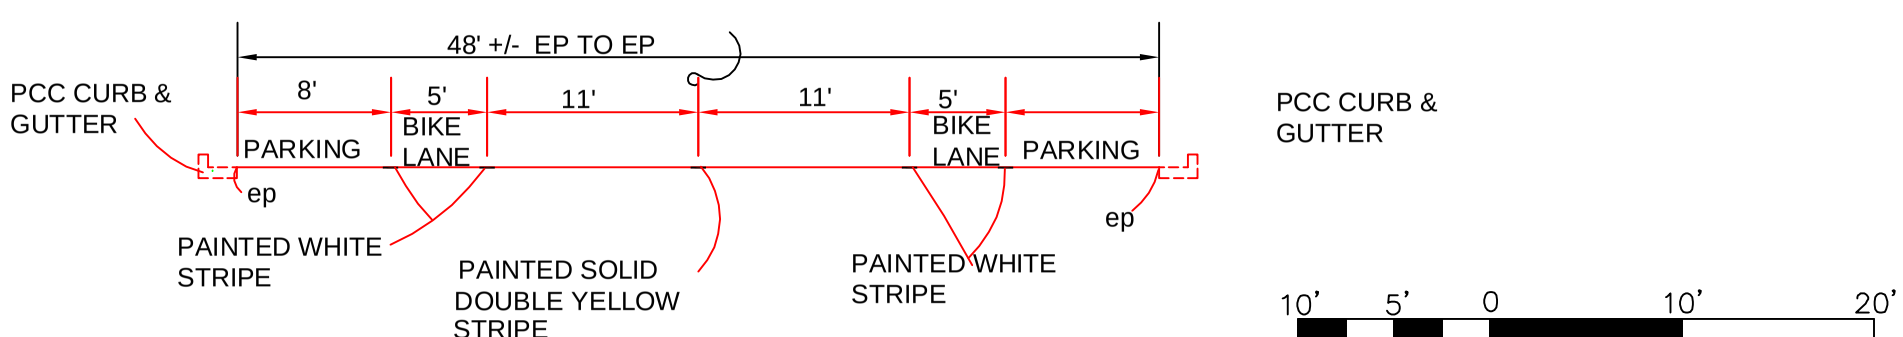

SECTION C-C
LOOKING NORTH

Date	Remarks	By
	Revisions	

Designed By: RJD
Drawn By: RJD
Checked By:

PROJECT: 2015 PAVEMENT REHAB
PAVEMENT MARKING PLANS

TITLE: PASEO DEL SOL - FROM AIRPORT RD TO CAPITAL HIGH ENTRANCE

FILENAME:

CITY OF SANTA FE

PUBLIC WORKS DEPARTMENT
TRAFFIC ENGINEERING DIVISION

CITY APPROVAL

DEPT. / DIV.	SIGN-OFF	DATE
PW DIR.		
ENG. DIR.		
A.D.A. COORD.		

SHEET NO.

P - 5